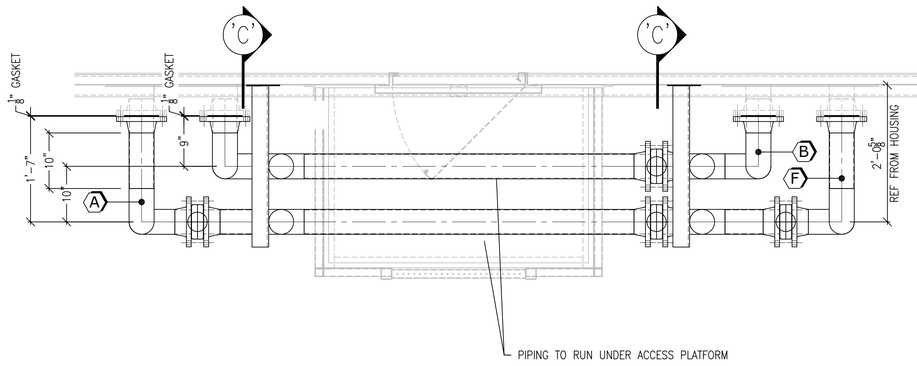

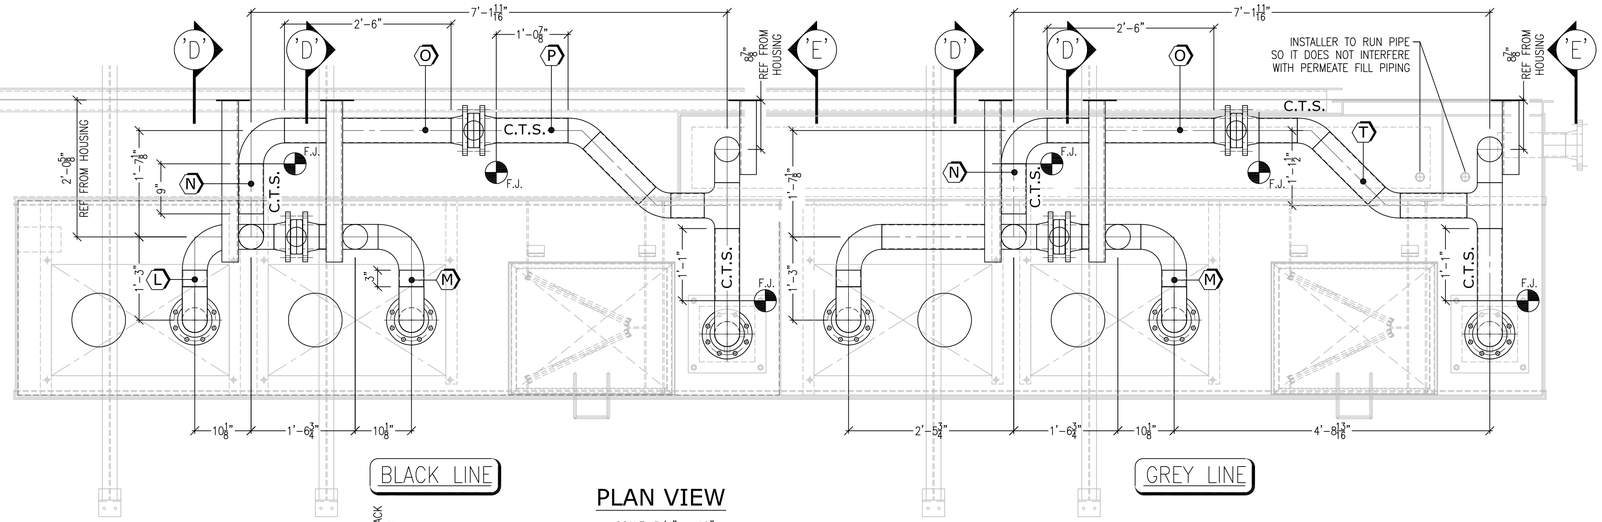

PLAN VIEW

SCALE: 3/4" = 12"

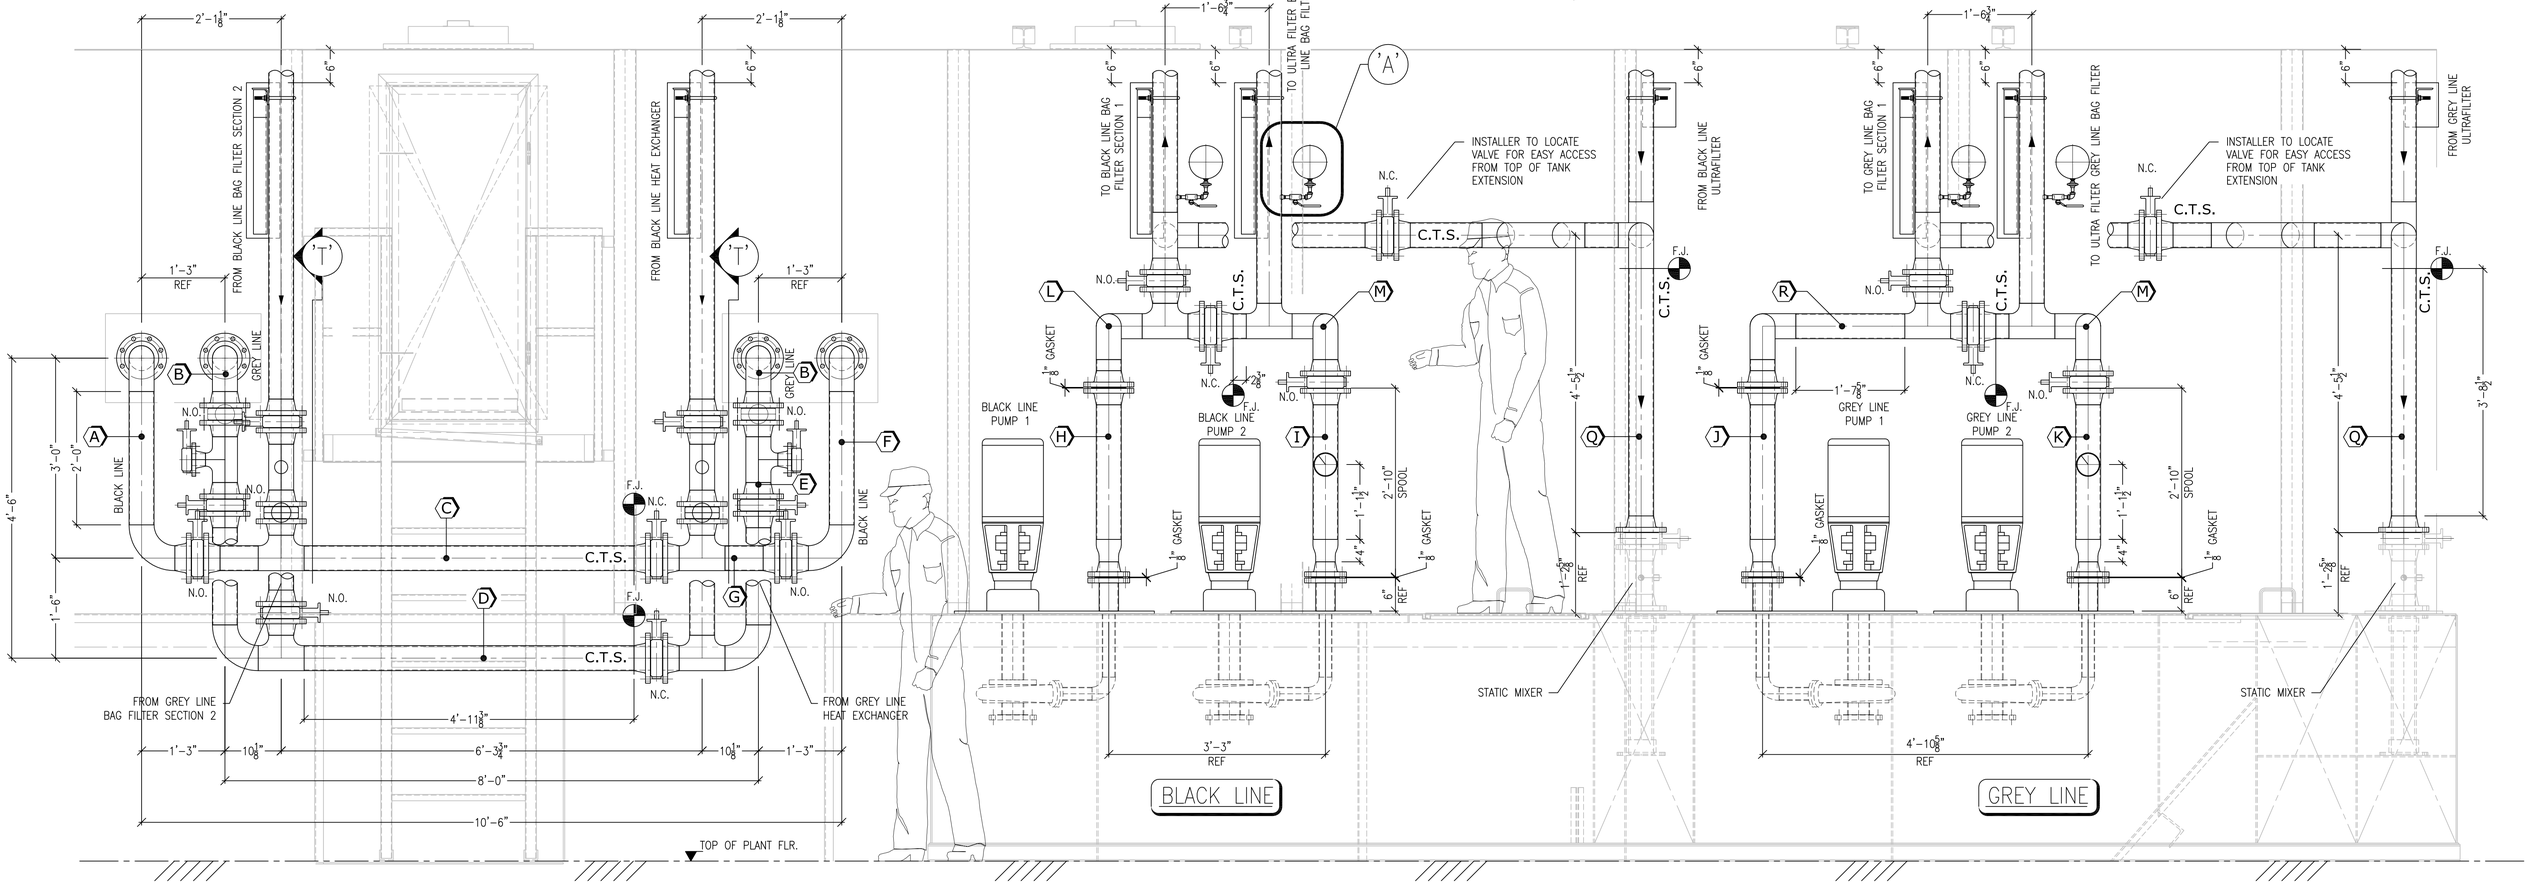

ELEVATION VIEW

SCALE: 3/4" = 12"

NOTE TO INSTALLER

ALL VALVES ARE TO BE INSTALLED WITH ACCESS FROM PLANT FLOOR WHERE EVER POSSIBLE

NOTE TO INSTALLER

ALL VALVES ARE TO BE INSTALLED WITH ACCESS FROM PLANT FLOOR WHERE EVER POSSIBLE